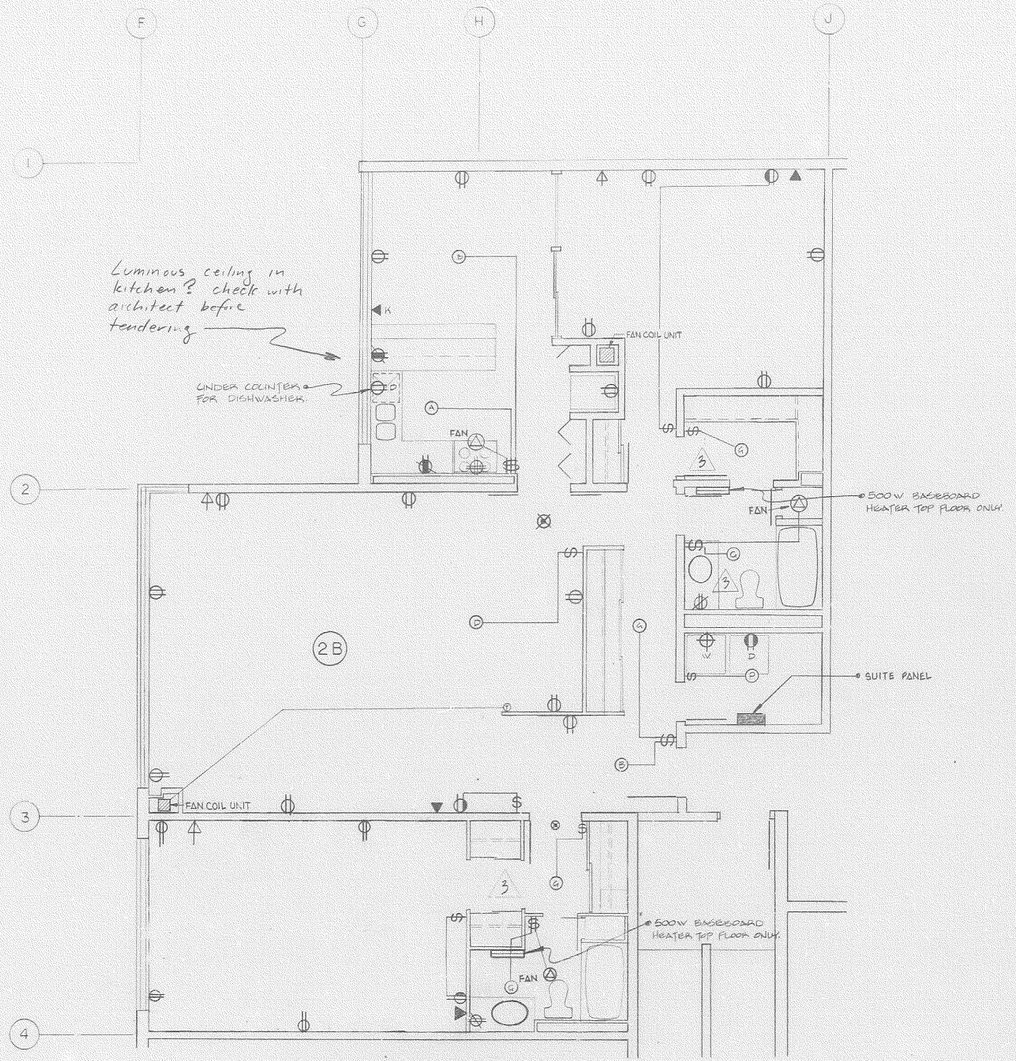

TYPICAL SUITE LAYOUT

(SCALE 1 : 50)

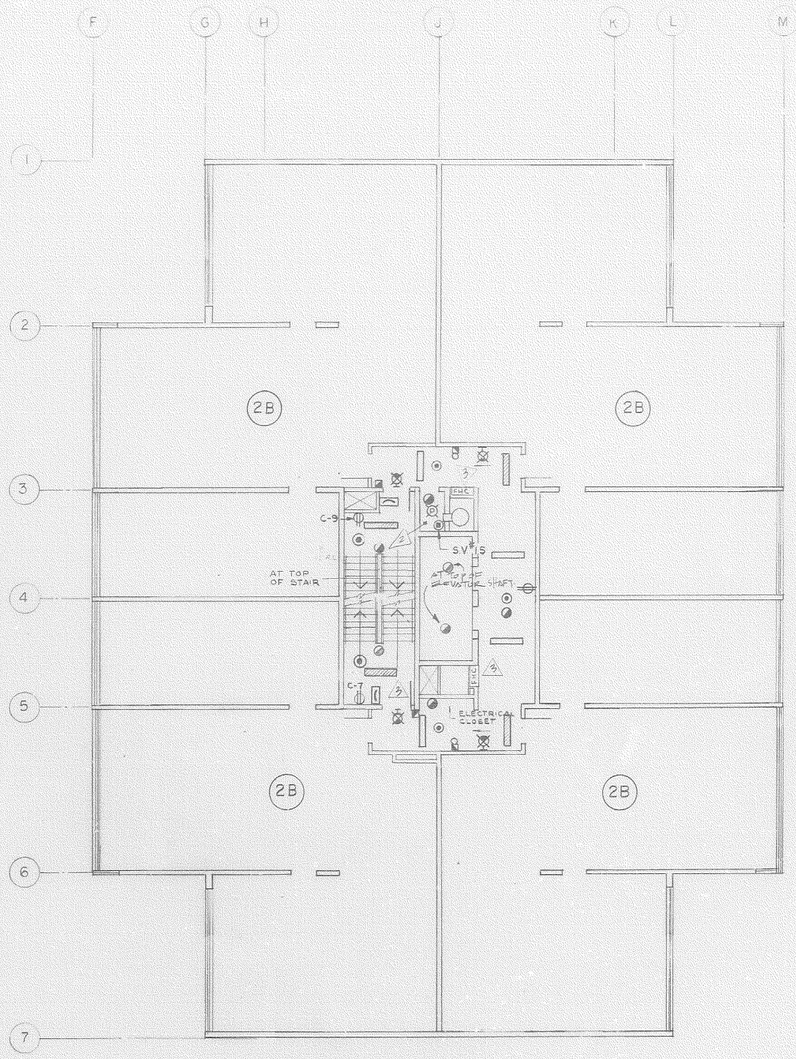

TYPICAL FLOOR

(SCALE 1:100)

TYPICAL SUITE PANEL

(RECESSED)

120/208V - 1Ø - 3W - 100A C/W
6 - 15A-1P PLUG FUSES
3 - 30A-2P PULL OUT UNITS C/W CARTRIDGE FUSES SIZE AS NOTED
1 - 60A-2P PULL OUT UNITS C/W CARTRIDGE FUSES SIZE AS NOTED

NOTES:
1. EXACT LOCATION OF SUITE PANEL SHALL BE VERIFIED WITH GENERAL CONTRACTOR OR AND OWNER BEFORE ROUGHING IN.
2. EACH SUITE SHALL BE FED WITH 3#6 R-90 CU FROM A 70A 2 POLE BREAKER.

		S/N		
LIGHTING AND RECEPTACLES	(15A-1P)	1	2	(15A-1P) LIGHTING AND RECEPTACLES
LIGHTING AND RECEPTACLES	(15A-1P)	3	4	(15A-1P) FAN COIL UNIT
REFRIGERATOR	(15A-1P)	5	6	(15A-1P) WASHER
KITCHEN SPLIT CCT RECEPTACLE	(15A-2P)	7	8	
KITCHEN SPLIT CCT RECEPTACLE	(15A-2P)	9	10	
STOVE RECEPT. (3#8 8x)	(40A-2P)	11	12	
DRYER	(30A-2P)	13	14	
DISHWASHER	(15A-1P)	15	16	

(1) TYPICAL SUITE PANEL

NOTES:
1. SUPERVISED VALVES TOGETHER WITH FLOW ALARM VALVES AT TOP FLOOR ONLY.
2. FOR CIRCUITING OF CORRIDOR LIGHTING AND RECEPTACLES, SEE PANEL SCHEDULES C & V & X & E.
3. RECEPTACLES IN STAIRS ON FLOORS 4, 6, 8, 10, 12, & 14 ONLY.
4. DETECTORS IN STAIRWELLS AT TOP OF STAIRWELLS ONLY.
5. EVCS SPEAKERS IN STAIRWELLS TO BE ON FLOORS 4, 6, 8, 10, 12 & 14 ONLY.
6. FIXTURES IN STAIRS AND CORRIDOR SHALL BE TYPE F.

NO.	DATE	DESCRIPTION	DWN.	CHK.
3	FEB 25/81	REVISED PER ELECT. C.N. # 2	MR	
2	SEPT 24, 80	ADDENDUM # 4	C.L	
1	JUNE 9/80	REISSUED FOR PERMIT		

DESTROY ALL PRINTS DATED PREVIOUS TO FINAL DATE ABOVE.

REVISIONS

THIS DRAWING SHALL ONLY BE USED WHEN SIGNED FOR THE PURPOSE SPECIFIED BELOW.

CONSTRUCTION:		
TENDER:		
PERMIT:	NOV 23, 1979	
FOR	DATE	CHECKED BY

SUBMISSIONS

THE SPECIFICATIONS ARE TO BE CONSIDERED AS AN INTEGRAL PART OF THESE DRAWINGS AND NEITHER THE DRAWINGS NOR THE SPECIFICATIONS SHALL BE USED ALONE.

THESE DRAWINGS ARE THE PROPERTY OF THE ENGINEER AND MUST BE RETURNED AT COMPLETION OF WORK OR UPON REQUEST.

THE INTERSIGN ENGINEERING CORP. LTD.
CONSULTING ENGINEERS
TORONTO CALGARY
REGISTERED PROFESSIONAL ENGINEER
V. KNOP
PROVINCE OF ONTARIO

PROJECT:
53 UNITS
RESIDENTIAL / COMMERCIAL
254 JARVIS STREET
FOR STASH INVESTMENTS INC.
TORONTO ONTARIO

TITLE:
TYPICAL FLOOR
SUITE LAYOUT

DRAWN BY	CHECKED BY	PROJECT No.
PS LD		79-095
SCALE: AS NOTED		DRAWING No. E 6
DATE: NOV 1979		OF 8