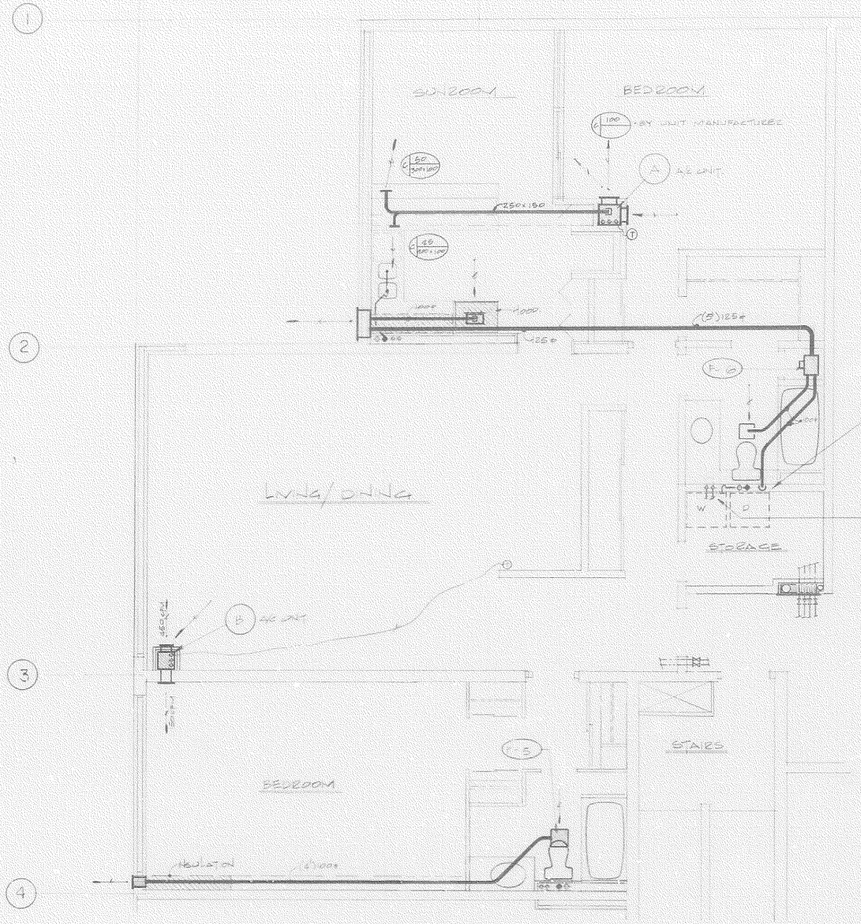

TYPICAL SUITE LAYOUT

SCALE 1:50

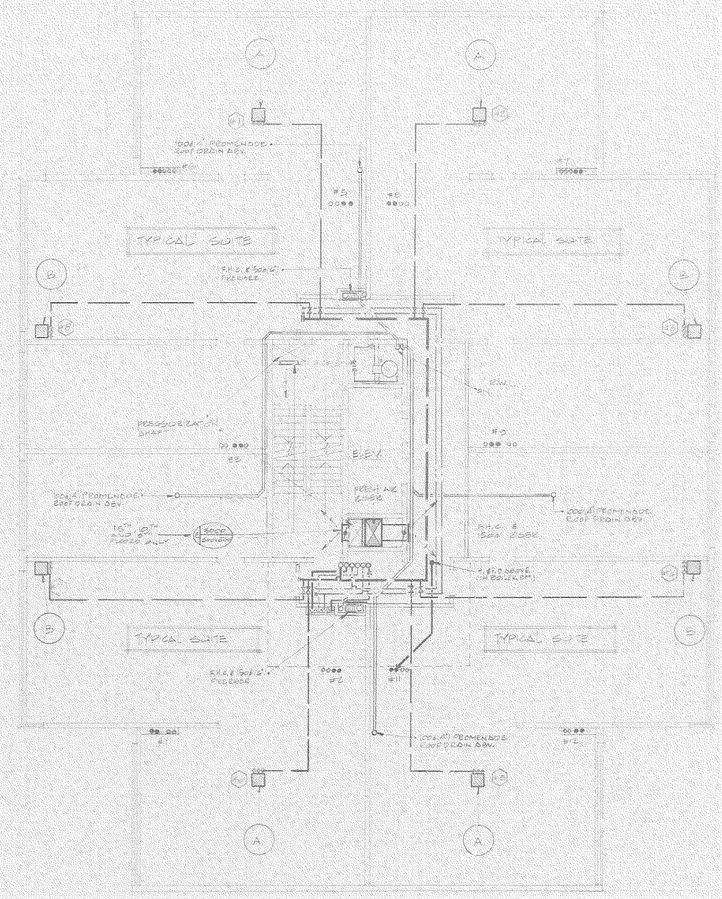

ELEV. MACH. ROOM.

SCALE: 1:100.

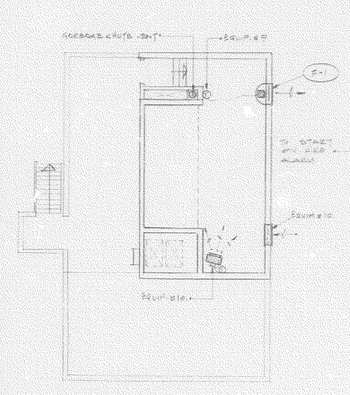

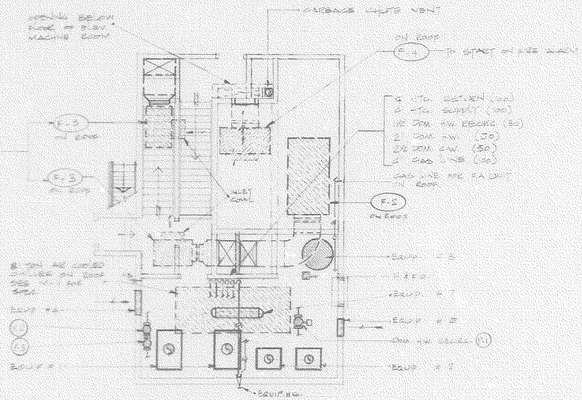

BOILER ROOM.

SCALE: 1:100

BOILER ROOM EQUIPMENT SCHEDULE

EQUIP. NO.	DESCRIPTION.	HEIGHT MM.	CAPACITY.	SIZE.	MAKE.	MODEL.	NOTES.
1.	HEATING BOILER	868	—	52 x 33	BOYNOX	ZANTHERM T-1080	C/W 0.7 GVENT THRU ROOF. WEIGHT: 700 LBS.
2.	DOM. HOT WATER BOILER	371	—	30 x 33	BOYNOX	ZANTHERM T-250	C/W 10" Ø VENT THRU ROOF. WEIGHT: 500 LBS.
3.	DOM. HOT WATER STORAGE TANK	—	540	42" Ø x 108 HIGH	LATCH	—	C/W LEAD PEN. THERMOMETER & INSULATION. WT: 6000 LBS.
4.	TEMP'D D.C. VALVE	—	—	36" x 15"	—	—	LOCATED ON UNDER SIDE OF FLOOR C/W BYPASS.
5.	BELL & G. VALVE	—	—	24" x 12"	—	—	LOCATED AT UNDER SIDE OF FLOOR C/W BYPASS.
6.	SPHEROLENOLY GAS CUT OFF VALVE						
7.	HEATING SYSTEM EXPANSION TANK	—	100	22" x 48"	FERCO	—	MOUNTED ON WALL IN MECH. ROOM
8.	TEMPERATURE CONTROL VALVE	—	—	24" x 8"	—	—	1½" DRAIN FROM BOILER MECH. ROOM FLOOR DRAIN
9.	REMOTE BOILER THERMOSTAT	SUPPLIED BY MECH. CONTR. INSTALLED BY ELECT. CONTR.					
10.	ELECTRIC UNIT HEATER	13" (BY ELECT. CONTR.)					C/W THERMOSTAT
11.	ELEVATOR SHAFT RELIEF LOUVER.	NOT REQD. SHAFT IS PRESSURIZED.					1'-0" ABOVE MAIN ROOF C/W BIRDSCREEN
12.							

NO.	DATE	DESCRIPTION	DWN.	CH'D
6	FEB. 1980	REVISED AS PER ADDENDUM #2	MS	LA
5	FEB. 1980	JOB INSTRUCTION #1	PG	LA
4	SEPT. 25 NOV. 20	REVISED AS PER ADDENDUM #4	TL	TL
3	SEPT. 1979	ISSUED FOR ADDENDUM #3		LA
2	JULY 1979	ISSUED FOR TENDER	PG	LA
1	JUNE 1979	RE-ISSUED FOR PERMIT	PG	LA

DESTROY ALL PRINTS DATED PREVIOUS TO FINAL DATE ABOVE.

REVISIONS

THIS DRAWING SHALL ONLY BE USED WHEN SIGNED FOR THE PURPOSE SPECIFIED BELOW.

CONSTRUCTION:		
TENDER:	JULY 10 1980	L.A.
PERMIT:	25 NOV 1979	L.A.
FOR	DATE	CHECKED BY

SUBMISSIONS

THE SPECIFICATIONS ARE TO BE CONSIDERED AS AN INTEGRAL PART OF THESE DRAWINGS AND NEITHER THE DRAWINGS NOR THE SPECIFICATIONS SHALL BE USED ALONE.

THESE DRAWINGS ARE THE PROPERTY OF THE ENGINEER AND MUST BE RETURNED AT COMPLETION OF WORK OR UPON REQUEST.

THE INTERSIGN ENGINEERING CORP. LTD.
CONSULTING ENGINEERS
TORONTO CALGARY

REGISTERED PROFESSIONAL ENGINEER
V. KNOP
PROVINCE OF ONTARIO

PROJECT:
54 UNITS
RESIDENTIAL/COMMERCIAL
254 JARVIS STREET
FOR STASH INVESTMENTS INC.
TORONTO ONTARIO

TITLE:
TYPICAL FLOOR PLAN
(3RD TO 14TH & TOP 15TH)

DRAWN BY:	CHECKED BY:	PROJECT No.:
PG	LA	79.095
SCALE: 1:100		DRAWING No. M-8
DATE: NOV. 1979		OF 11