NOTES:

1. FLUORESCENT FIXTURES ON THIS DRAWING TO BE TYPE 'F'.
2. INCANDESCENT FIXTURES ON THIS DRAWING SHALL BE CEILING MOUNTED (SURFACE) WITH 1-60 W. LAMP UNLESS OTHERWISE STATED.
3. ALLOW FOR THE INSTALLATION & WIRING OF 8 LANDSCAPE LIGHTING FIXURES ON ROOF. (CCTS FROM PANEL 'F')

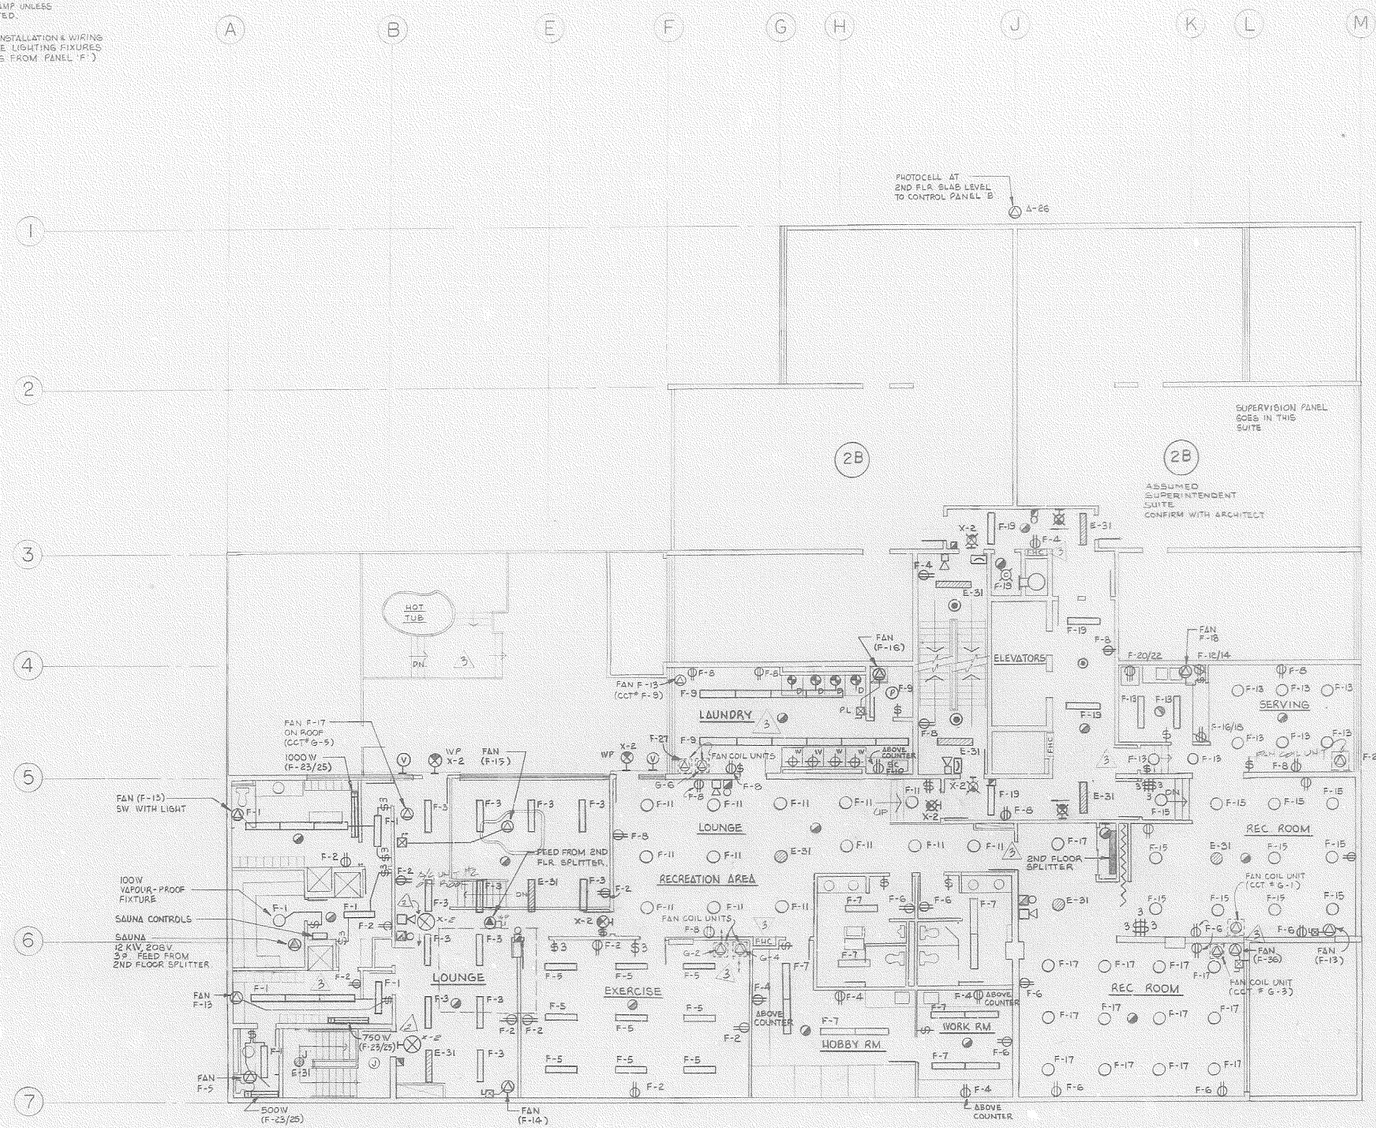

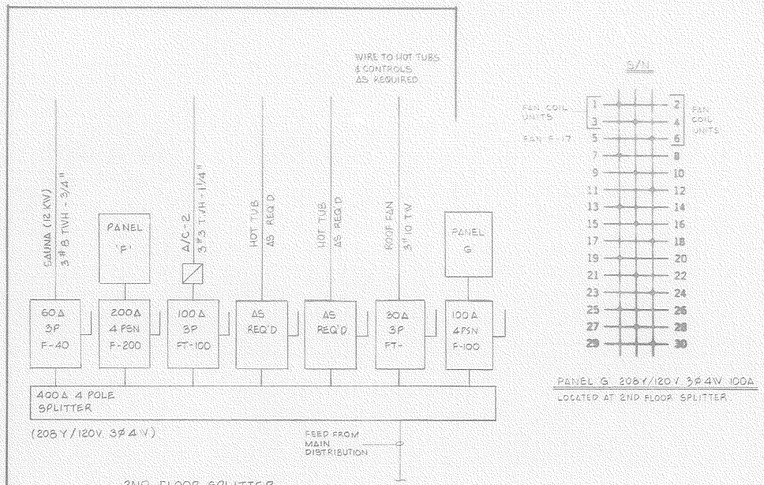

2ND FLOOR SPLITTER

PANEL 'G' 208 Y/120 V. 3 Ø 4 W 100 A
LOCATED AT 2ND FLOOR SPLITTER.

NOTE

ELEVATOR CONTROLS SHALL BE SUCH THAT ONLY 1 ELEVATOR AT A TIME RUNS ON EMERGENCY POWER CONDITIONS.

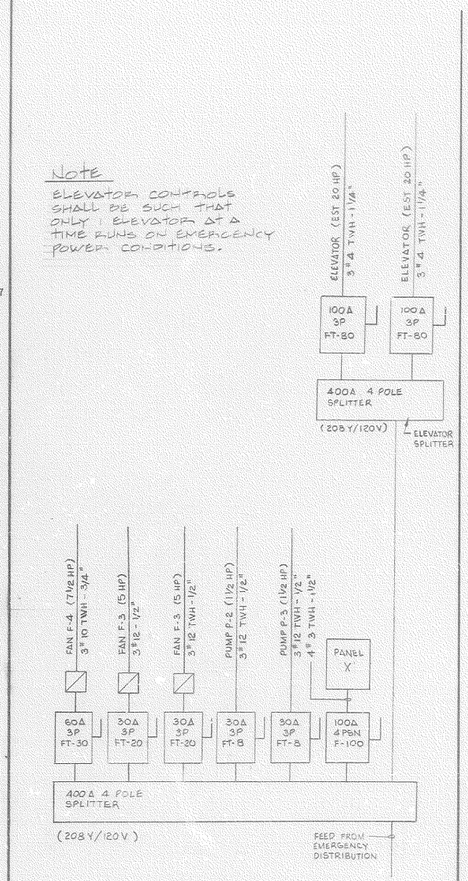

PENTHOUSE EMERGENCY DISTRIBUTION

NO.	DATE	DESCRIPTION	DWN.	CHD.
3.	FEB 23/81	REVISED PER ELECT. CHANGE NOTICE #2	V.K.	
2.	JULY 14 1980	ADDED EXIT SIGNS PER CHANGE NOTICE #1	V.K.	V.K.
1.	JUNE 9 1980	REVISED PER PERMIT	L.A.	V.K.

DESTROY ALL PRINTS DATED PREVIOUS TO FINAL DATE ABOVE.

REVISIONS

THIS DRAWING SHALL ONLY BE USED WHEN SIGNED FOR THE PURPOSE SPECIFIED BELOW.

CONSTRUCTION		
TENDER		
PERMIT	NOV. 23, 1979	
FOR	DATE	CHECKED BY

SUBMISSIONS

THE SPECIFICATIONS ARE TO BE CONSIDERED AS AN INTEGRAL PART OF THESE DRAWINGS AND NEITHER THE DRAWINGS NOR THE SPECIFICATIONS SHALL BE USED ALONE.

THESE DRAWINGS ARE THE PROPERTY OF THE ENGINEER AND MUST BE RETURNED AT COMPLETION OF WORK OR UPON REQUEST.

THE INTERSIGN ENGINEERING CORP. LTD.
CONSULTING ENGINEERS
TORONTO CALGARY
V. KNOP
REGISTERED PROFESSIONAL ENGINEER PROVINCE OF ONTARIO

PROJECT:

53 UNITS
RESIDENTIAL / COMMERCIAL
254 JARVIS STREET
FOR STASH INVESTMENTS INC.
TORONTO ONTARIO

TITLE:

SECOND FLOOR

DRAWN BY	CHECKED BY	PROJECT No.
P.S. L.D.		79-095
SCALE		DRAWING No.
1/8" = 1'-0"		E-5
DATE NOV. 1979		OF 8