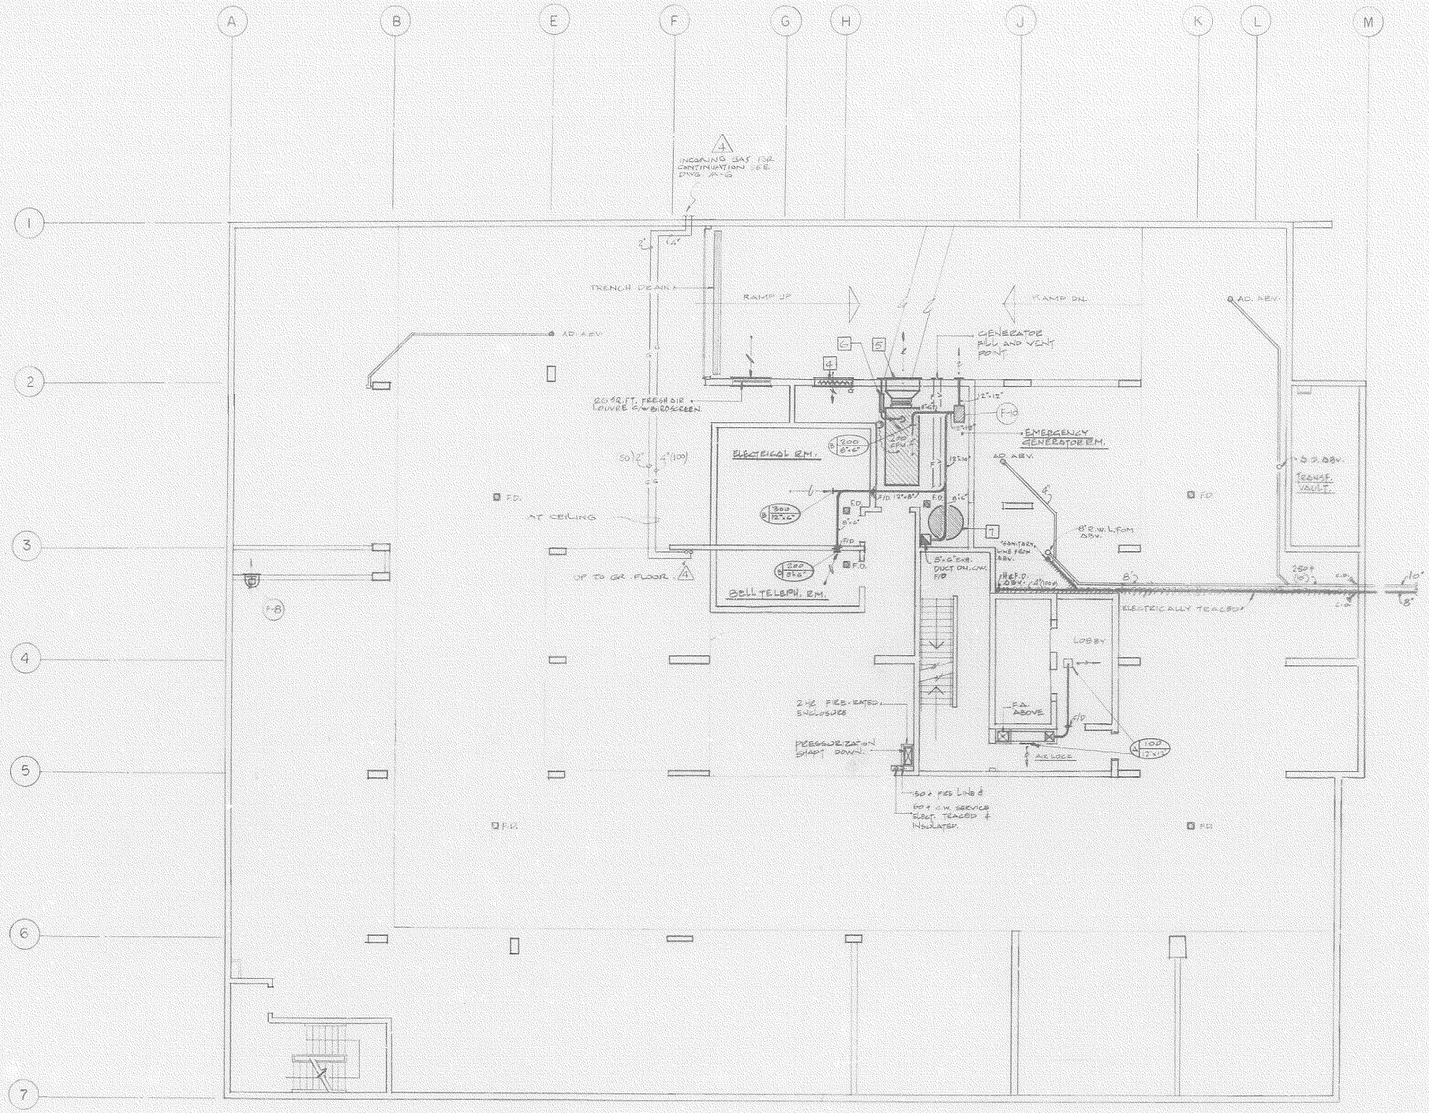

NO.	DATE	DESCRIPTION	DWN.	CHD.
1	APR. 6 '81	GAS PIPING REVISED AS PER C.N. # 3	VC	VC
3	DEC. 2/80	ISSUED FOR ADDENDUM # 3		LA
2	JULY 9/80	ISSUED FOR TENDER	F.G.	LA.
1	JUNE 9/80	RE-ISSUED FOR PERMIT	F.G.	LA.

DESTROY ALL PRINTS DATED PREVIOUS TO FINAL DATE ABOVE.

REVISIONS

THIS DRAWING SHALL ONLY BE USED WHEN SIGNED FOR THE PURPOSE SPECIFIED BELOW

CONSTRUCTION		
TENDER	JULY 10, 1980	L.A.
PERMIT	NOV. 28, 1979	L.A.
PUR.	DATE	CHECKED BY

SUBMISSIONS

THE SPECIFICATIONS ARE TO BE CONSIDERED AS AN INTEGRAL PART OF THESE DRAWINGS AND NEITHER THE DRAWINGS NOR THE SPECIFICATIONS SHALL BE USED ALONE.

THESE DRAWINGS ARE THE PROPERTY OF THE ENGINEER AND MUST BE RETURNED AT COMPLETION OF WORK OR UPON REQUEST.

THE INTERSIGN ENGINEERING CORP. LTD.
CONSULTING ENGINEERS
TORONTO CALGARY

REGISTERED PROFESSIONAL ENGINEER
V. KNOP
PROVINCE OF ONTARIO

PROJECT:
54 UNITS
RESIDENTIAL/COMMERCIAL
254 JARVIS STREET
TORONTO ONTARIO.
FOR STASH INVESTMENT INC.

TITLE:
FIRST GARAGE LEVEL
DRAINAGE & VENTILATION

DRAWN BY	CHECKED BY	PROJECT No.
N.T	L.A.	79-095
SCALE		DRAWING No.
1:100		M-5
DATE: NOV. 1979		OF 11