HEATING & AIR-CONDITION UNIT SCHEDULE

UNIT NO	TYPE	LOCATION	HEATING BTU/HR	HEATING CFM	COOLING TOT. BTU/HR	COOLING SEN. BTU/HR	EAT DB WB	H.P.	ELECTRICAL CHARACTER	MAKE	MODEL	OPERATING CONDITION	REMARKS
A	VERTICAL FAN COIL	TYPICAL SUITES	20,000	415	10,000	8150	0/25	1/10 H.P.	115-1-60	LUXAIRE	L350	4" ENT. AIR DB	
B	" "	" "	39,000	610	20,300	16150	0/25	1/3 H.P.	120-1-60	" "	L600	" "	" "
C	HORIZONTAL FAN COIL	ENTRANCE LOBBY	58,000	600	22,000	12500	0/25	1/2 H.P.	208-1-60	MUCKHART	HZ 700	" "	" "

ALL COILS ATTACHED TO UNIT BY 3/4" MALE QUICK STUBS. BY VERTICAL AND REMOTE COILS BY NEXT CONTRACTOR.

NOTE:
FOR SUPPLEMENTARY HEATING IN COMMON AREAS AND SUITES REFER TO CORRESPONDING ELECTRICAL DRWG.

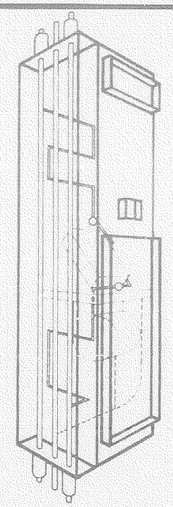

DETAIL OF FAN COIL UNIT. N.T.S.

EQUIPMENT SCHEDULE

EQUIP. NO	DESCRIPTION	LOCATION	HEATING BTU/HR	COOLING TONS	CFM	OUTLET VELOCITY	O.A.M.	P.D. FT OF WATER	H.P.	E.A.T. DB WB	H.P.	WEIGHT LBS	ELECTRICAL CHARACTER	MAKE	MODEL	OPERATING CONDITIONS	REMARKS
AC-1	AIR COOLED CHILLER	ROOF	—	81 TONS	—	—	—	—				7700	208-3-60	YORK	YCAA035	UNIT 95°F D.B. 65°F W.B.	C/W LOW AMBIENT CONTROL
AC-2	CONDENSING HEATING	RECREATION ROOM ROOF	262,500	130,000 BTU/HR	4000	—	—	—	—		3/4	2500	208-3-60	LENNOX	G23B3-355 -350 V.	95°F O.A. 67°F W.B.	C/W 20% O.A. SECTION 2 STAT, 2 VALVES

NOTE: NOT APPLICABLE-PACKAGE A/C'S COOLED AND/OR HEATED BY THIS EQUIPMENT. SEE SCHEDULE ABOVE

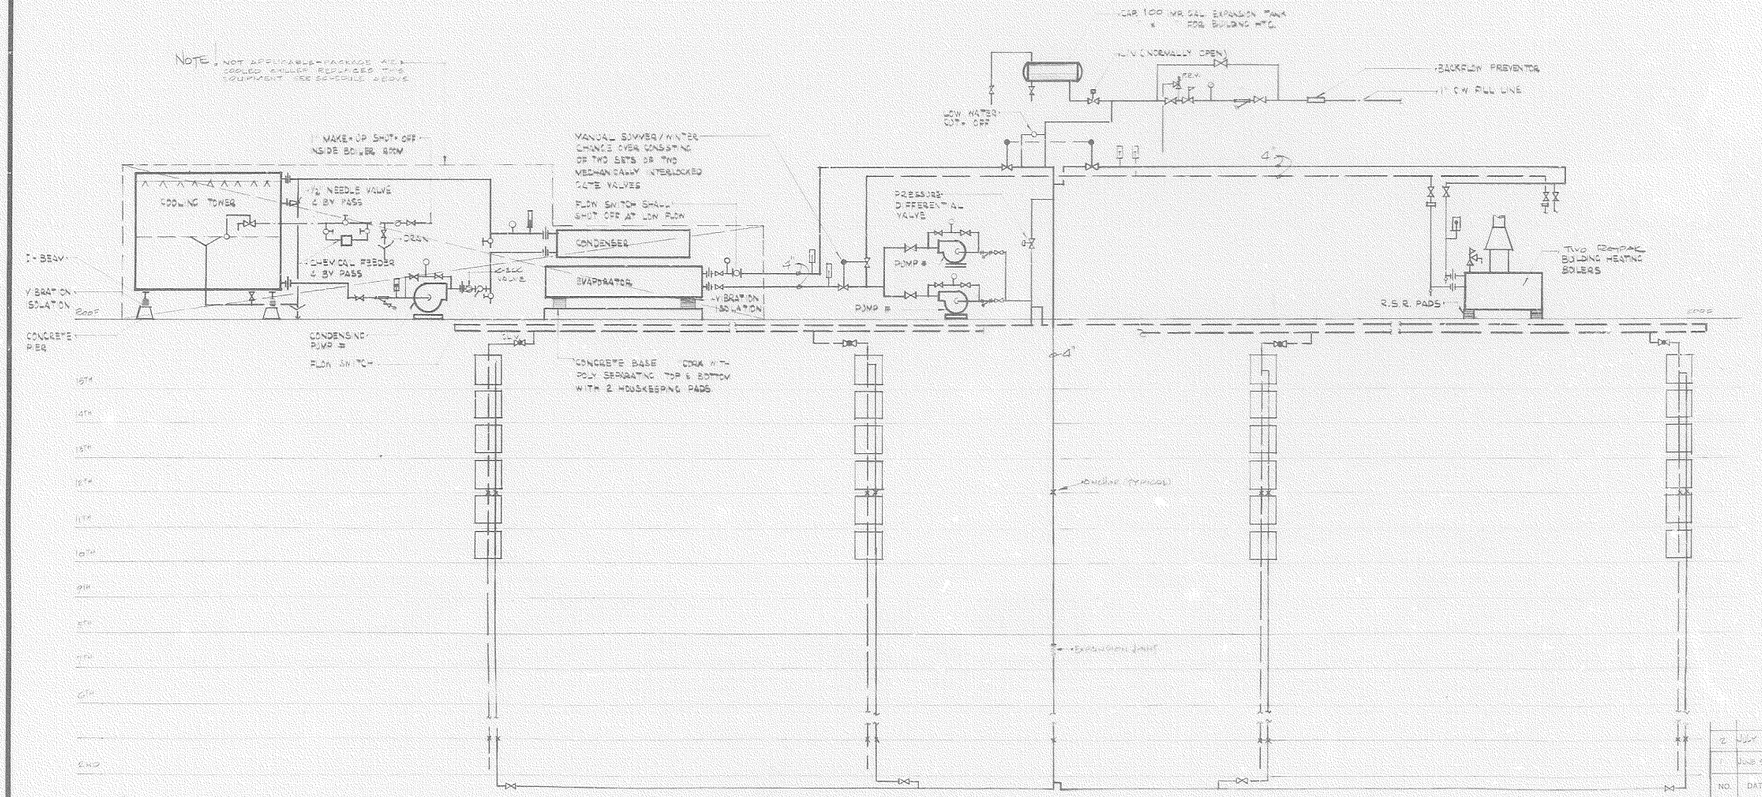

NO.	DATE	DESCRIPTION	DWN.	CHKD.
2	JULY 1980	ISSUED FOR TENDER	P.C.	L.A.
1	AUG 1979	REISSUED FOR PERMIT	P.C.	L.A.

DESTROY ALL PRINTS DATED PREVIOUS TO FINAL DATE ABOVE

REVISIONS

THIS DRAWING SHALL ONLY BE USED WHEN SIGNED FOR THE PURPOSE SPECIFIED BELOW

FOR	DATE	CHECKED BY
CONSTRUCTION		
TENDER	JULY 21 1980	L.A.
PERMIT	NOV. 28 1979	L.A.

SUBMISSIONS

THE SPECIFICATIONS ARE TO BE CONSIDERED AS AN INTEGRAL PART OF THESE DRAWINGS AND NEITHER THE DRAWINGS NOR THE SPECIFICATIONS SHALL BE USED ALONE.

THESE DRAWINGS ARE THE PROPERTY OF THE ENGINEER AND MUST BE RETURNED AT COMPLETION OF WORK OR UPON REQUEST.

THE INTERSIGN ENGINEERING CORP. LTD.
CONSULTING ENGINEERS
TORONTO CALGARY
REGISTERED PROFESSIONAL ENGINEER PROVINCE OF ONTARIO
V. KNOP

PROJECT:
54 UNITS
RESIDENTIAL COMMERCIAL
254 JARVIS STREET
TORONTO ONTARIO
FOR STASH INVESTMENT INC.

TITLE:
DETAILS & SCHEDULES

DRAWN BY:	CHECKED BY:	PROJECT NO.
M.S.	L.A.	79-095
SCALE: N.T.S		DRAWING No. M-11
DATE: NOV. 1979		OF 11